

MONUMENT RECORD
State of Indiana - County of Monroe

Section: 26

Township: 9 North


Range: 2 West

Corner ID: Rich U-21

Monument Description & Remarks: 1" Steel rod in 1'x1' concrete base. Survey Sign 5ft above ground at pt. B

References On File: Michael W. Friley recovery tie drawing, Monument Record U-21 (1996), and Eric Deckard survey, Richland GPS contract (2008), on file in Surveyor Office

RECOVERY TIE DRAWING
Field Book 39 Page No. 46
Field Book 43 Page No. 02

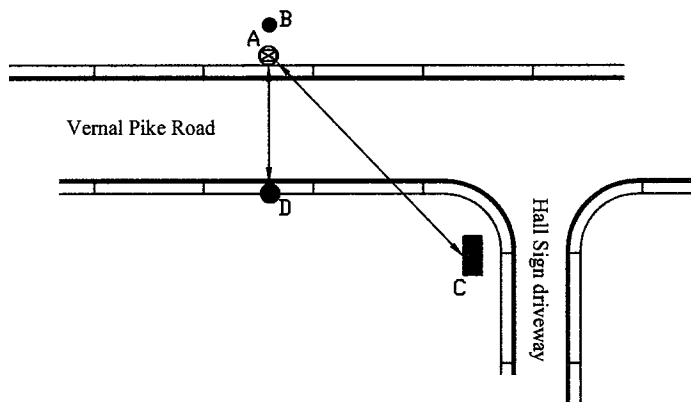

- A - 1" Steel Rod
- B - N 07° E 5.18' to Survey Sign on metal fence post
- C - S 40° E 67.14' to "X" in concrete base
- D - S 07° E 30.51' to MAG nail in curb joint

State Plane Coordinate (NAD 83 Survey Feet, Indiana West Zone)-
Northing: 1432114.336 Easting: 3091899.951

Not To Scale
Compass Bearing Magnetic North



26

I, Kevin P. Enright, Monroe County Surveyor, hereby certify that this document was prepared under my direction in accordance with the provisions of section 36-2-12-11 of the Indiana Code; and the above data is given under my hand and seal this 15th day of June, 2007.

Kevin P. Enright



Administered by the Monroe County Surveyor Review Board

Date: 8-11-2009

MONUMENT RECORD


Corner I.D. #

U-21

STATE OF INDIANA - COUNTY OF MONROE

Section Twenty-six, 26, Township 9 North, Range 2 West

Monument Description & Remarks: Found chisled chevron \wedge at SE corner of
section, at base of face of concrete curb in gutter. (Per Jess Gwinn, R.L.S.,
Smith Neubecker & Assoc.)

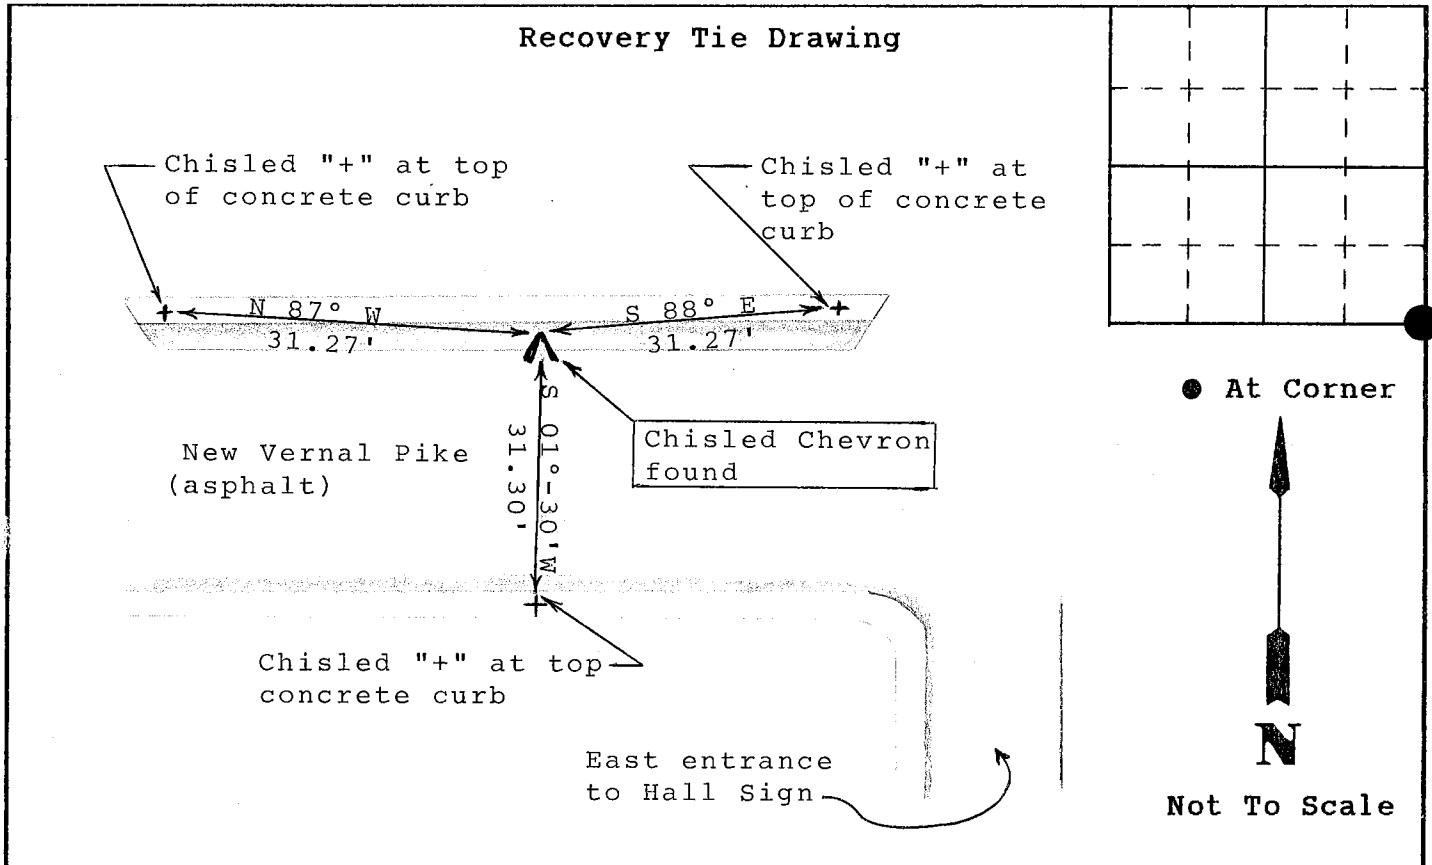

State of Indiana

County of Monroe

I, Michael W. Friley, County Surveyor, hereby certify
that this document was prepared under my direction in
accordance with the provisions of Section 17-3-64-4
through 17-3-64-8 of the Indiana Code, being Acts of 1965,
Chapter 319; and the above data is given under my hand and
seal this 3rd day of April, 1996 A.D.

Indiana Registered Land Surveyor No. _____ or

Monroe County Surveyor's Office

United States Government Agency

Monroe County Surveyor

Title _____

Space
Reserved For
Recording
Officer

Field Book:

96-01

Page:

35